

This Page Is Inserted by IFW Operations  
and is not a part of the Official Record

## **BEST AVAILABLE IMAGES**

Defective images within this document are accurate representations of the original documents submitted by the applicant.

Defects in the images may include (but are not limited to):

- BLACK BORDERS
- TEXT CUT OFF AT TOP, BOTTOM OR SIDES
- FADED TEXT
- ILLEGIBLE TEXT
- SKEWED/SLANTED IMAGES
- COLORED PHOTOS
- BLACK OR VERY BLACK AND WHITE DARK PHOTOS
- GRAY SCALE DOCUMENTS

**IMAGES ARE BEST AVAILABLE COPY.**

**As rescanning documents *will not* correct images,  
please do not report the images to the  
Image Problem Mailbox.**



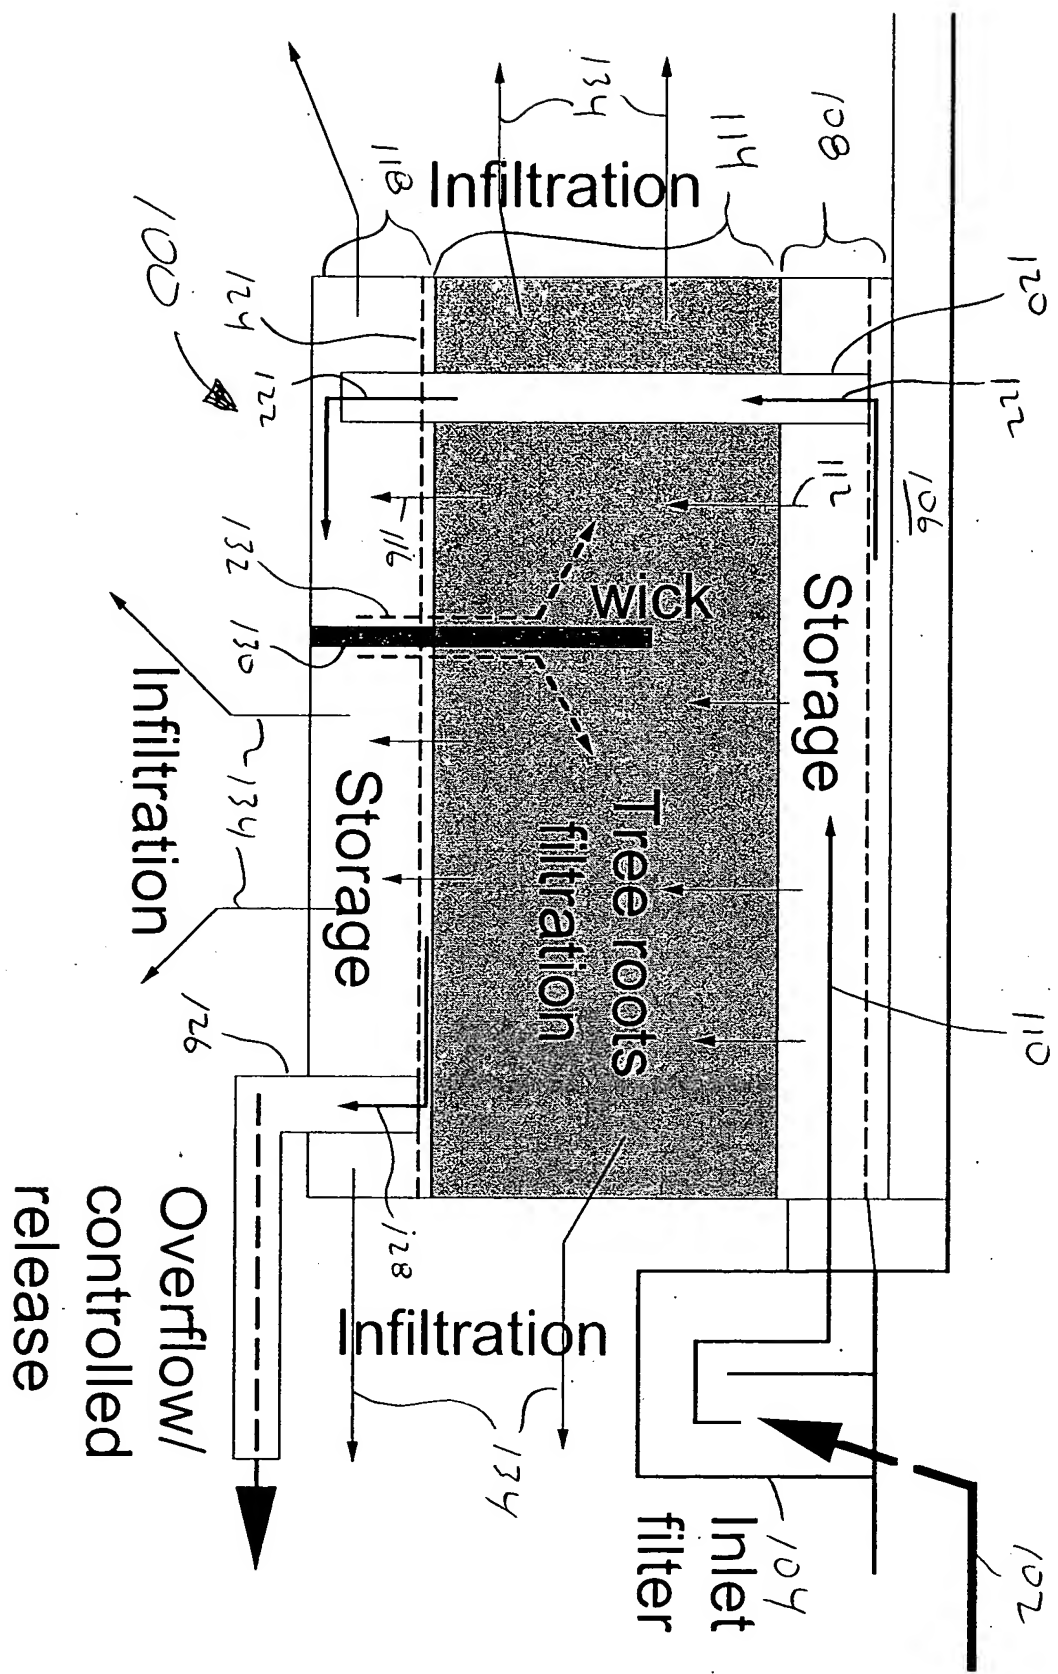


Figure 1

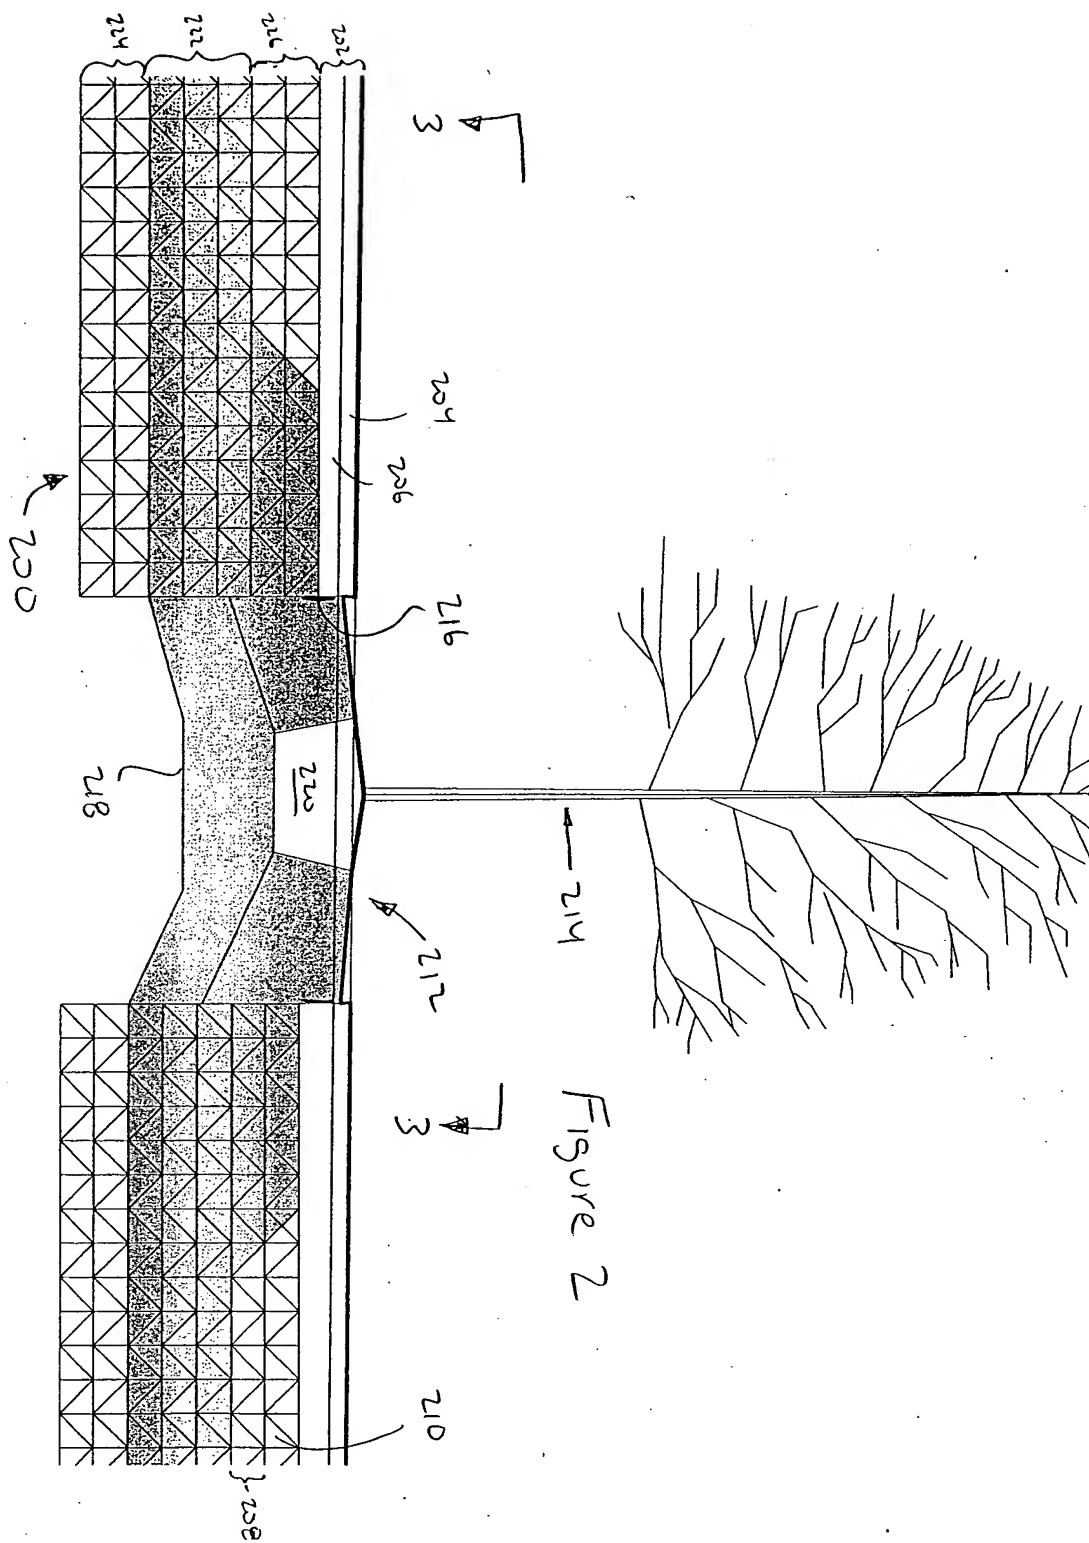

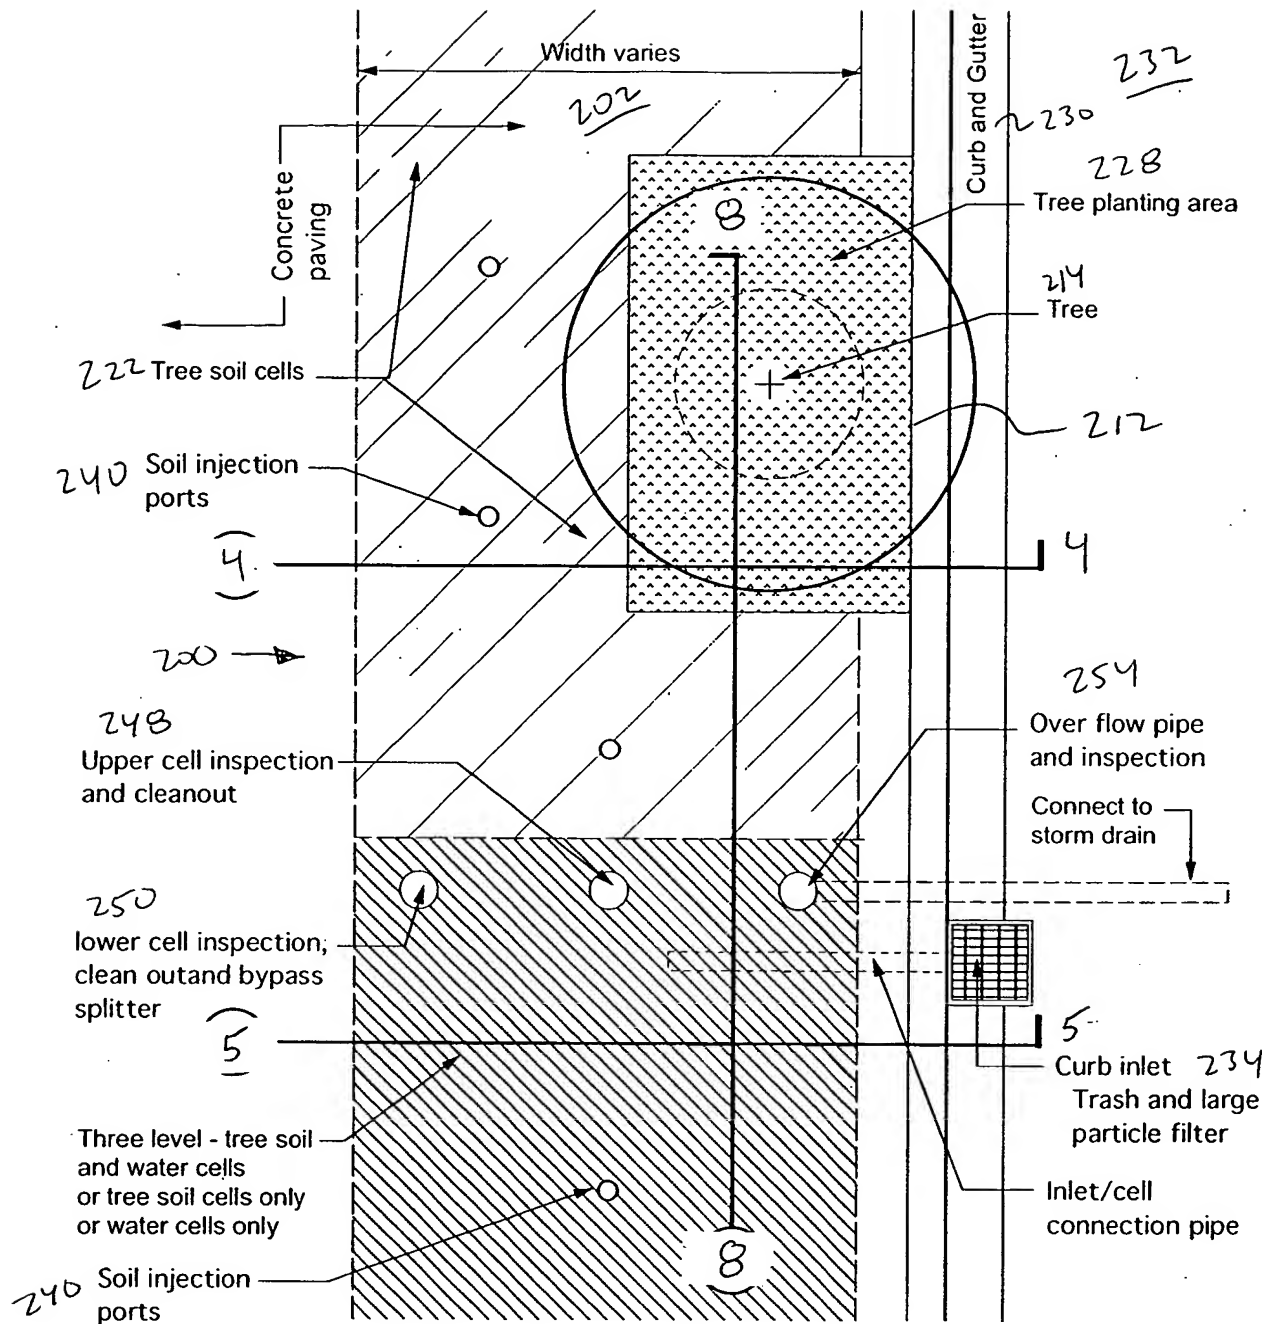

Plan - Storm and/or Tree Soil Cells

Scale 3/8" = 1'-0"

Copyright 2004  
James Urban/Deeproot Partners

Figure 3

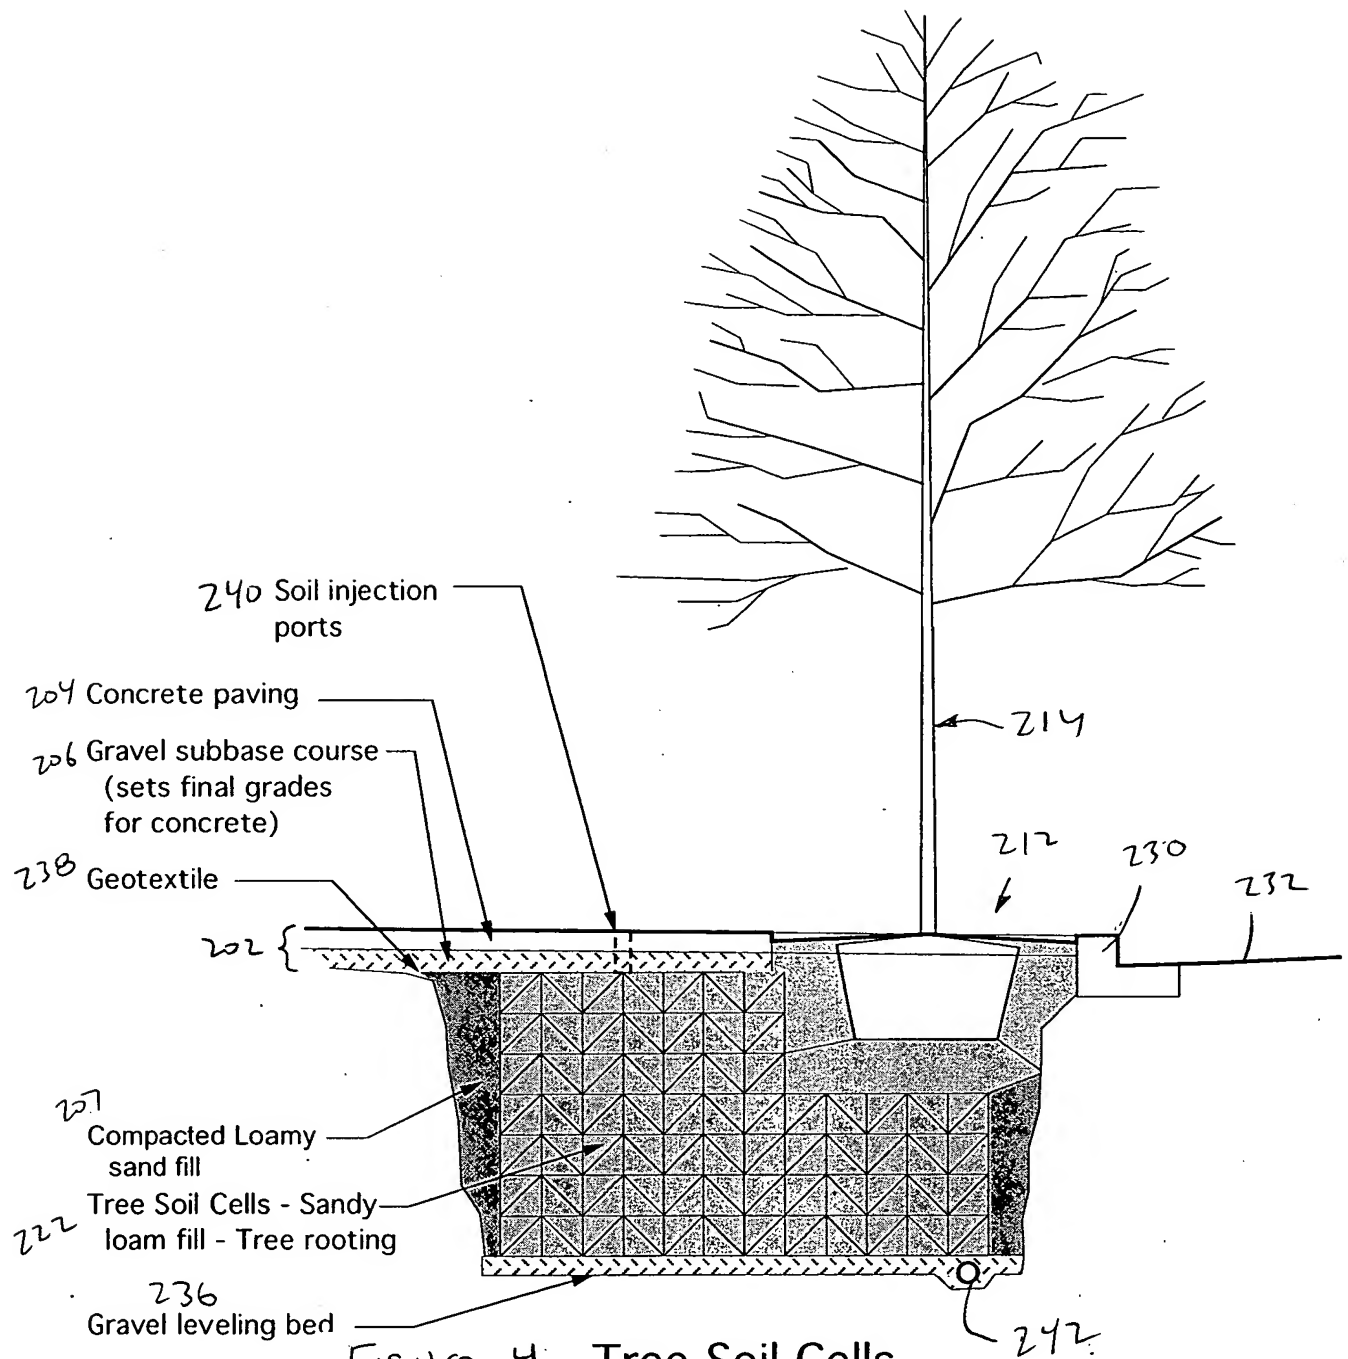


Figure 4 - Tree Soil Cells  
at Tree Planting Area

Scale 3/8" = 1'-0"

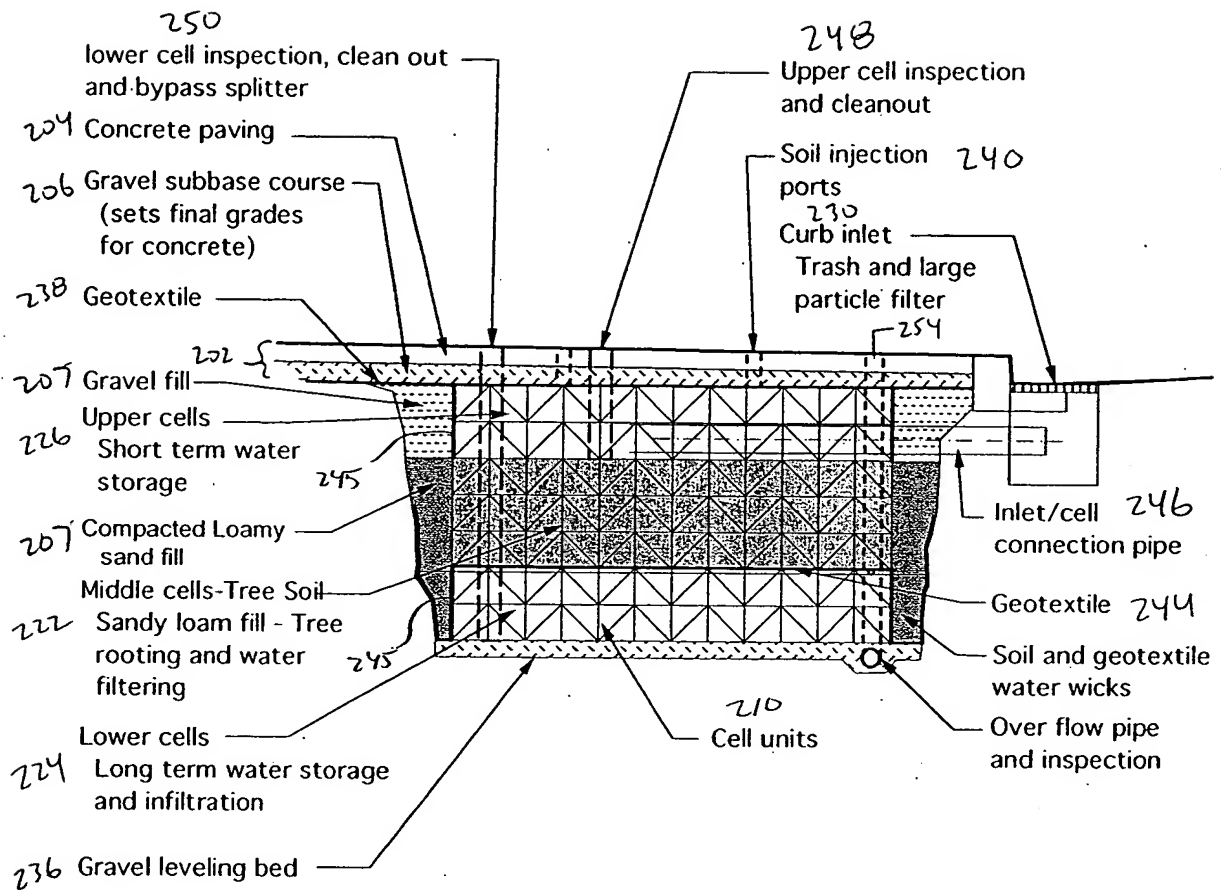


Figure 5A - Storm/ Tree Soil Cells  
Stacked Cell Option

Scale 3/8" = 1'-0"

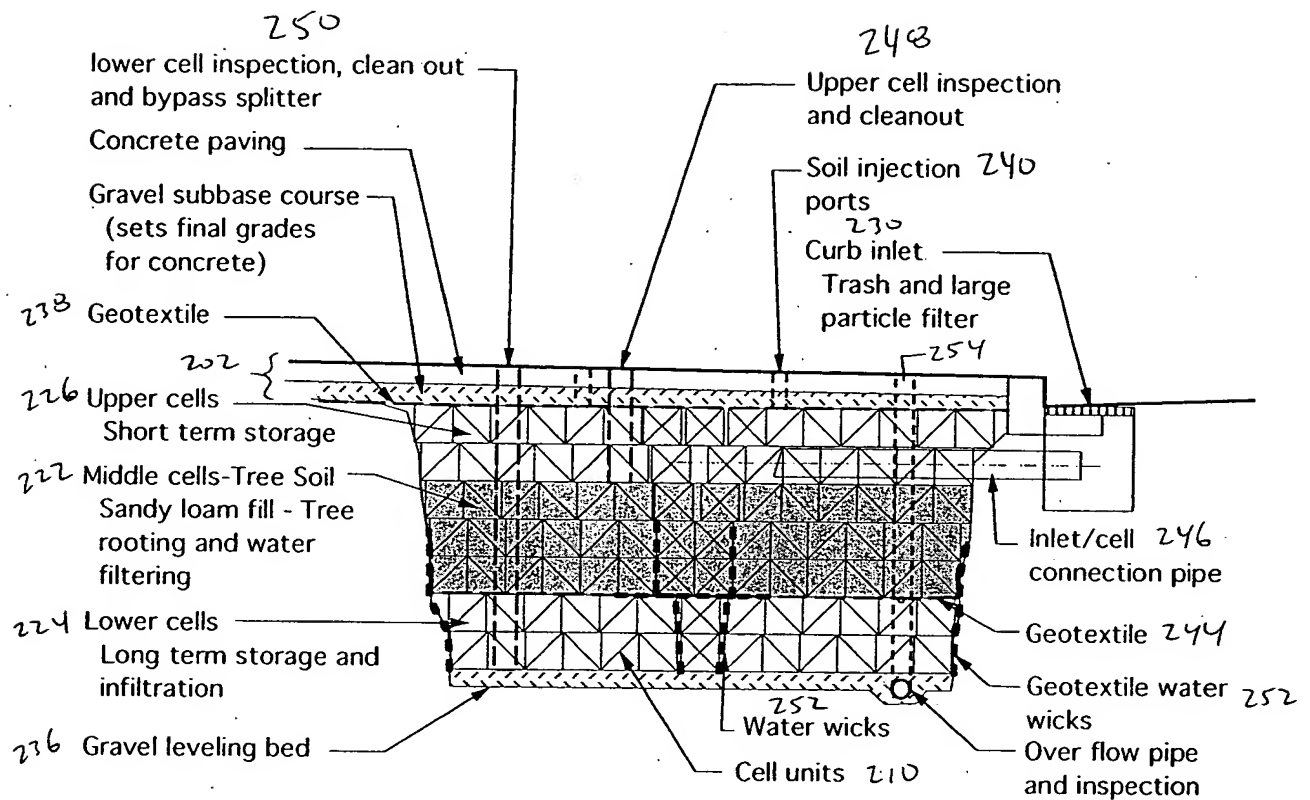


Figure 5B - Storm/ Tree Soil Cells  
Corbel Cell Option

Scale 3/8" = 1'-0"

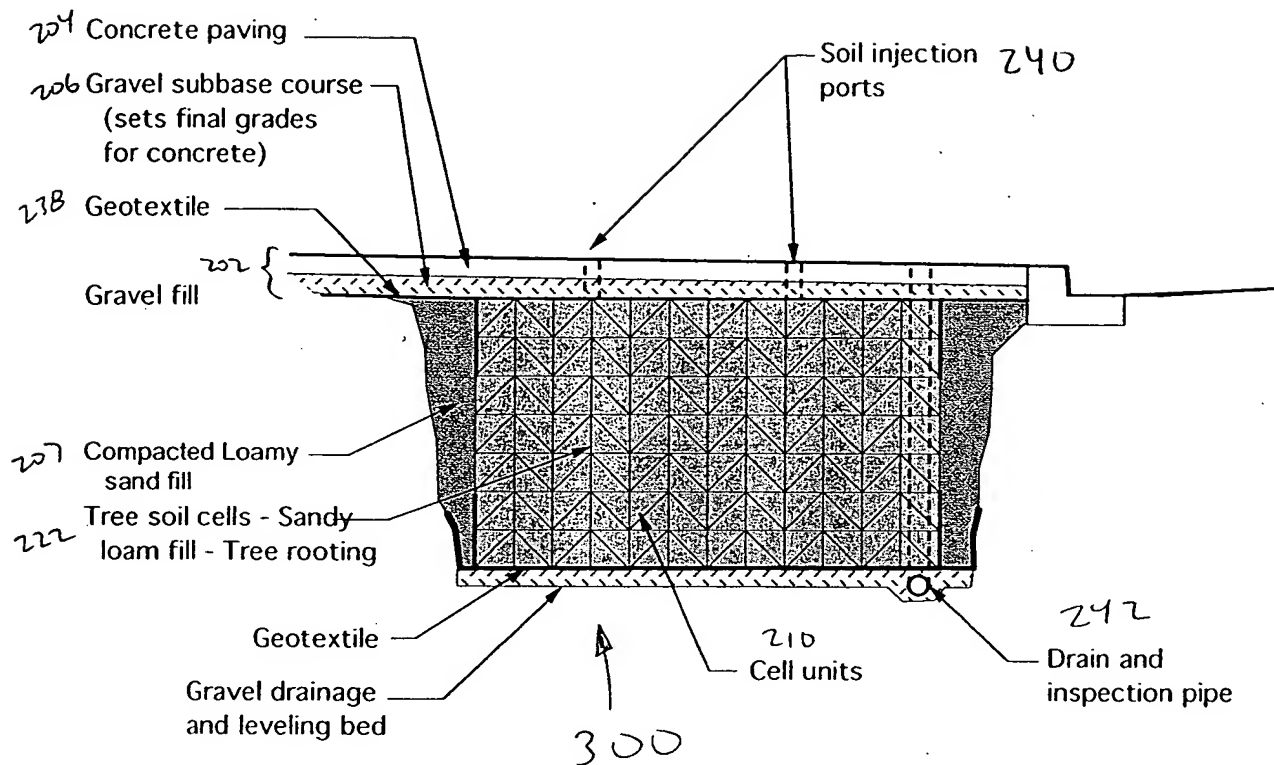


Figure 6 - Tree Soil Cells Option  
Stacked Cell Option

Scale 3/8" = 1'-0"



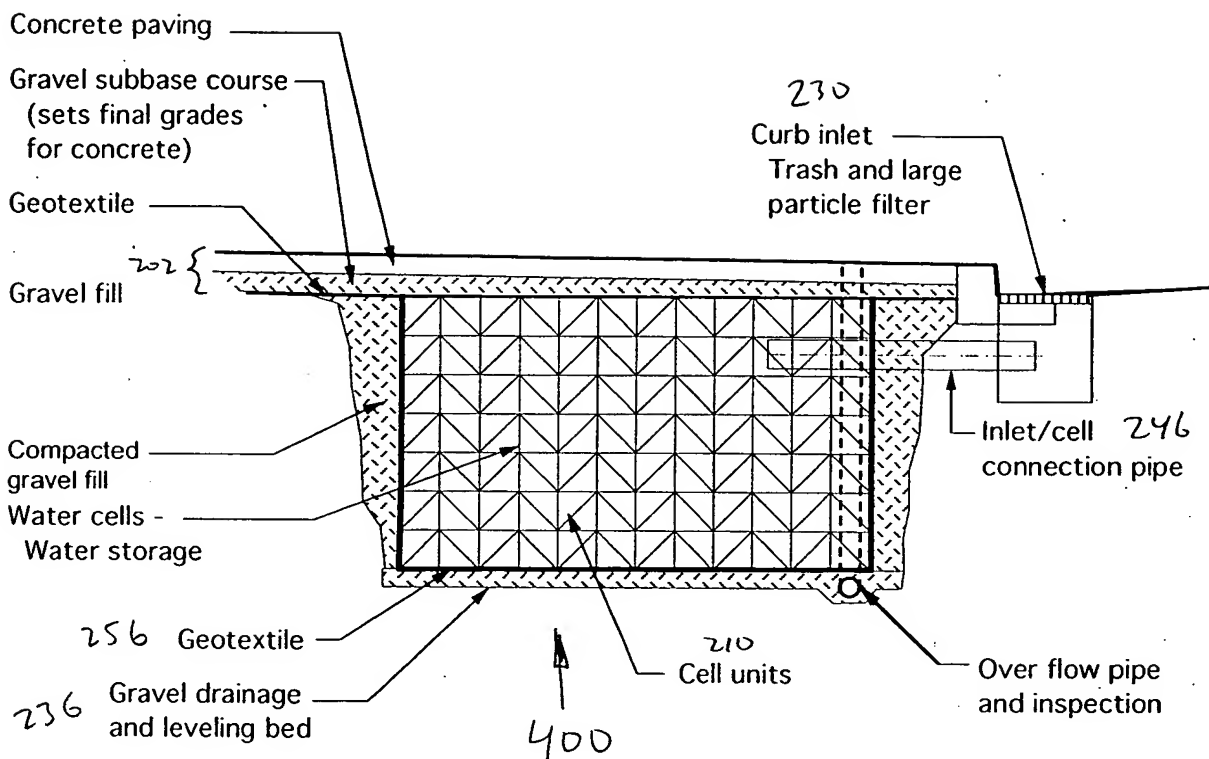


Figure 7 - Water Cells Option  
Stacked Cell Option

Scale 3/8" = 1'-0"

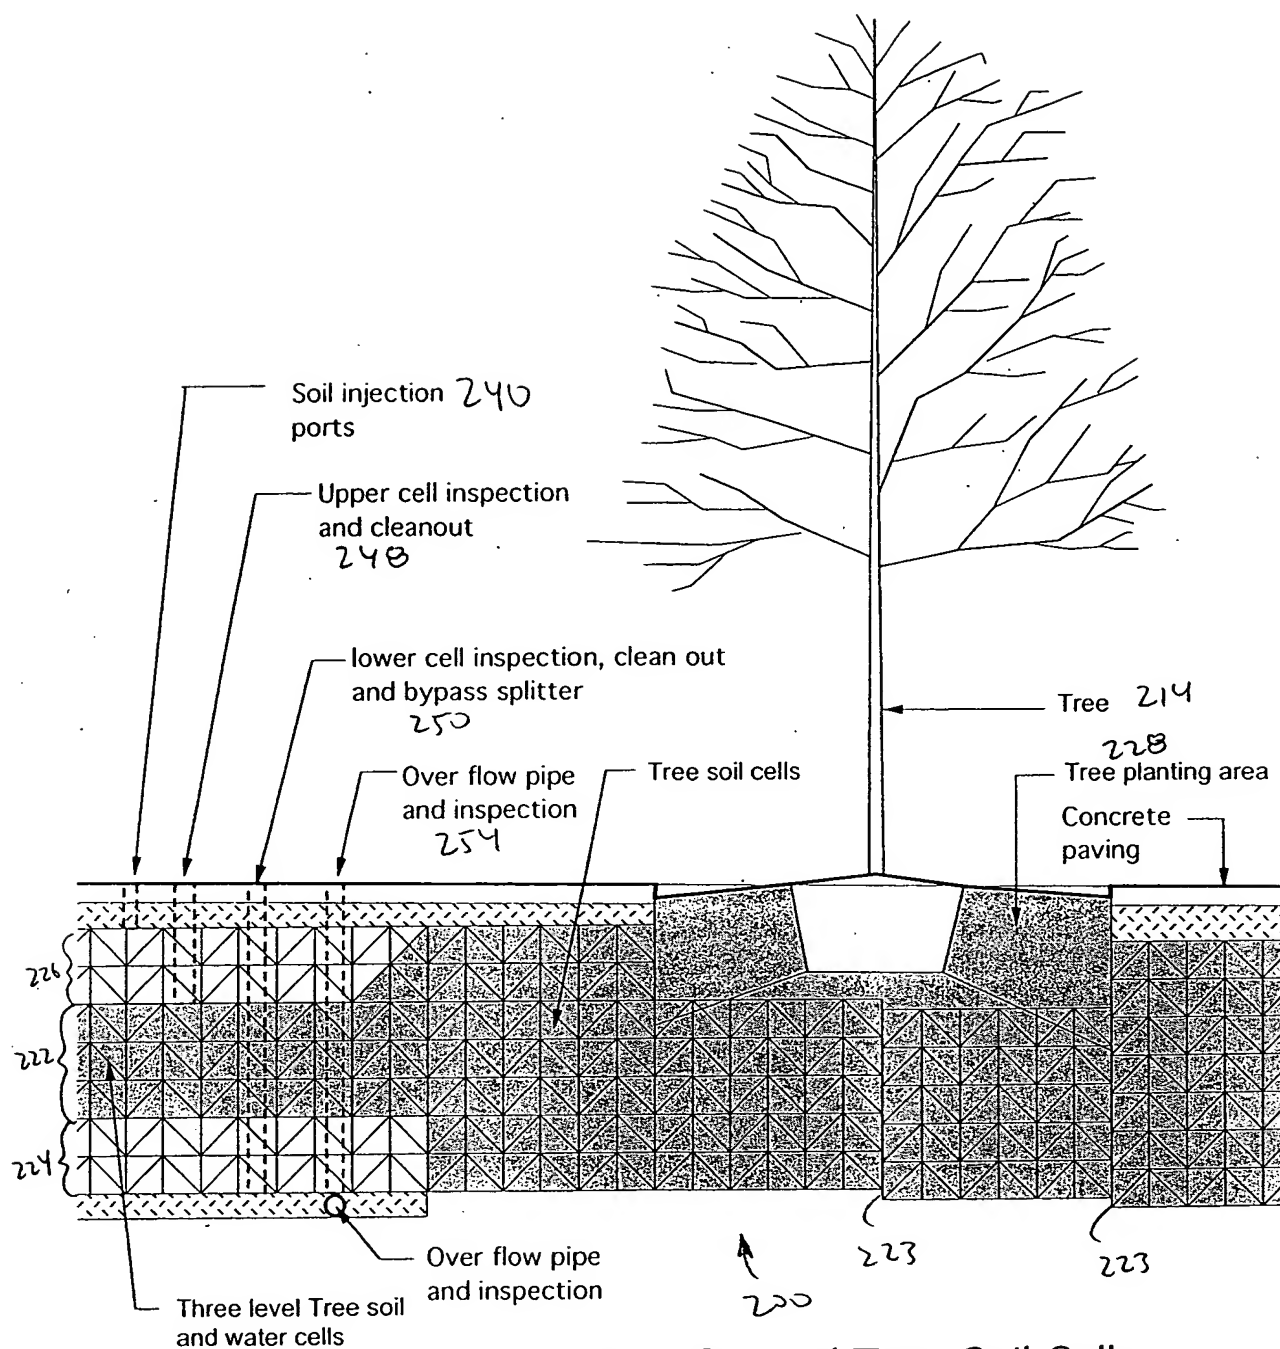
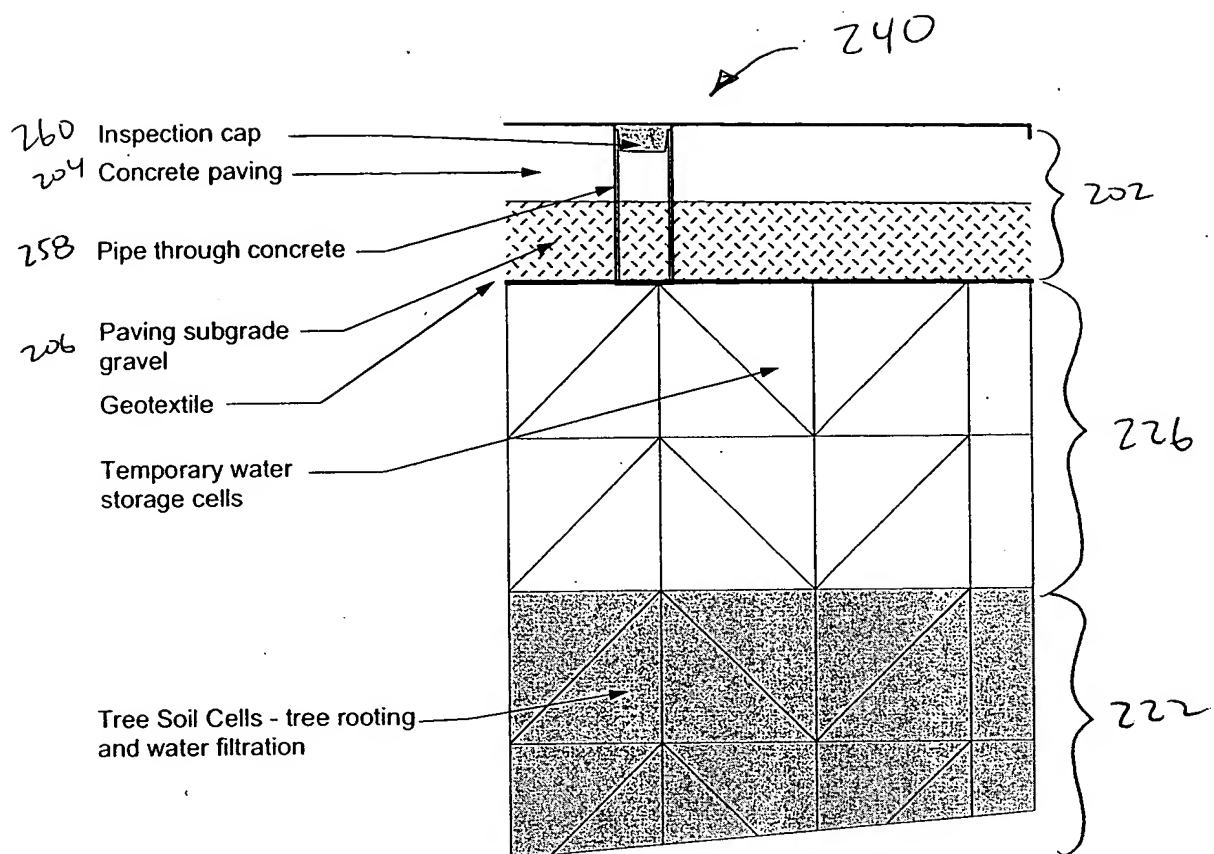


Figure 8

Storm/ Tree Soil Cells  
Scale 3/8" = 1'-0"




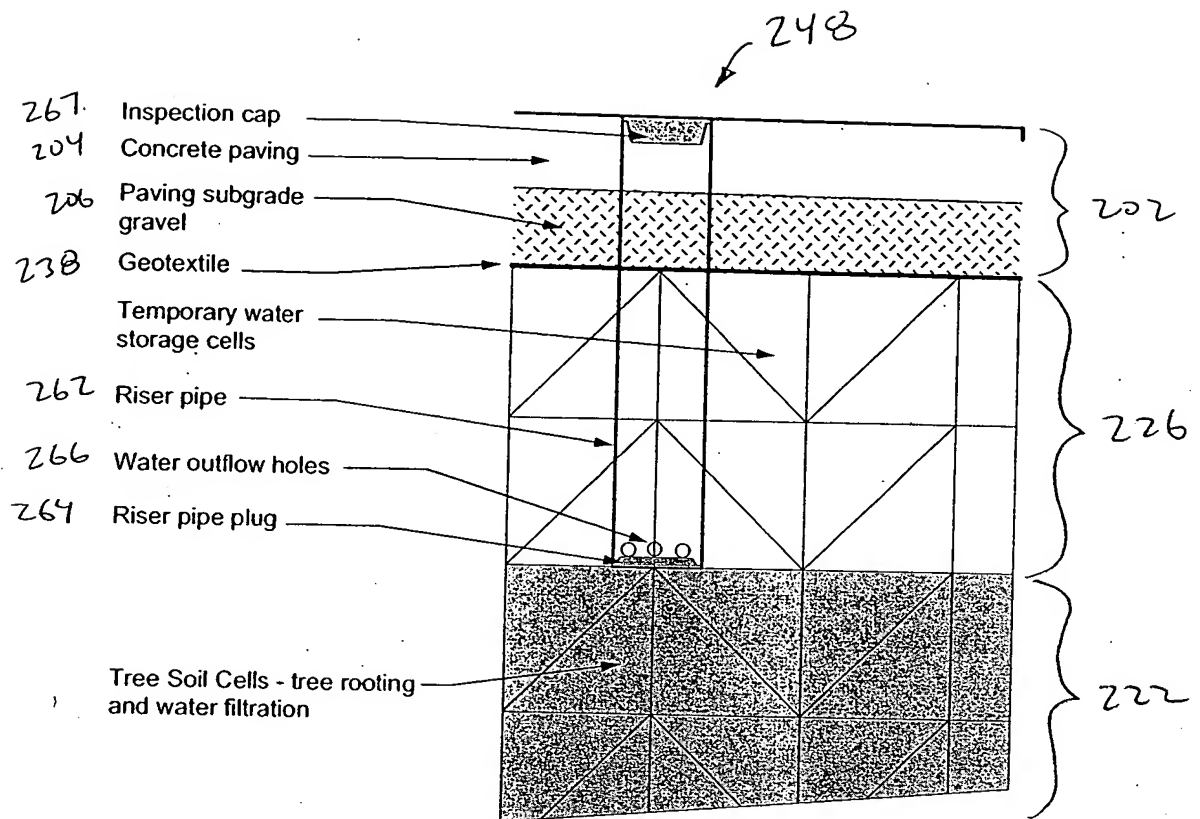


Figure 10.

Upper cell inspection and cleanout


Scale 1-1/5" = 1'-0"

Copyright 2004  
James Urban/Deeproot Partners

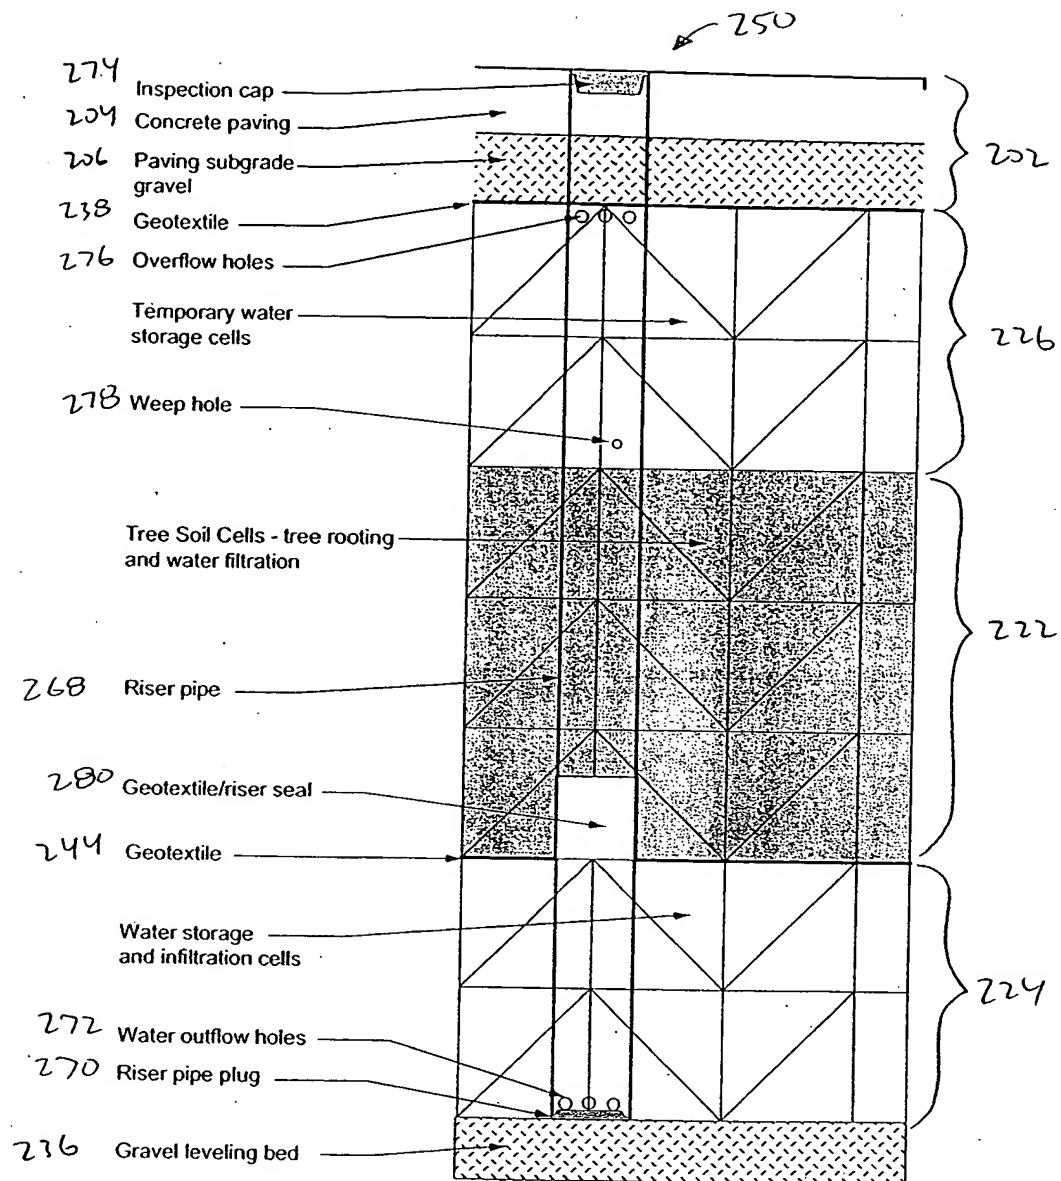

Lower cell inspection, cleanout  
and bypass splitter

Figure 11

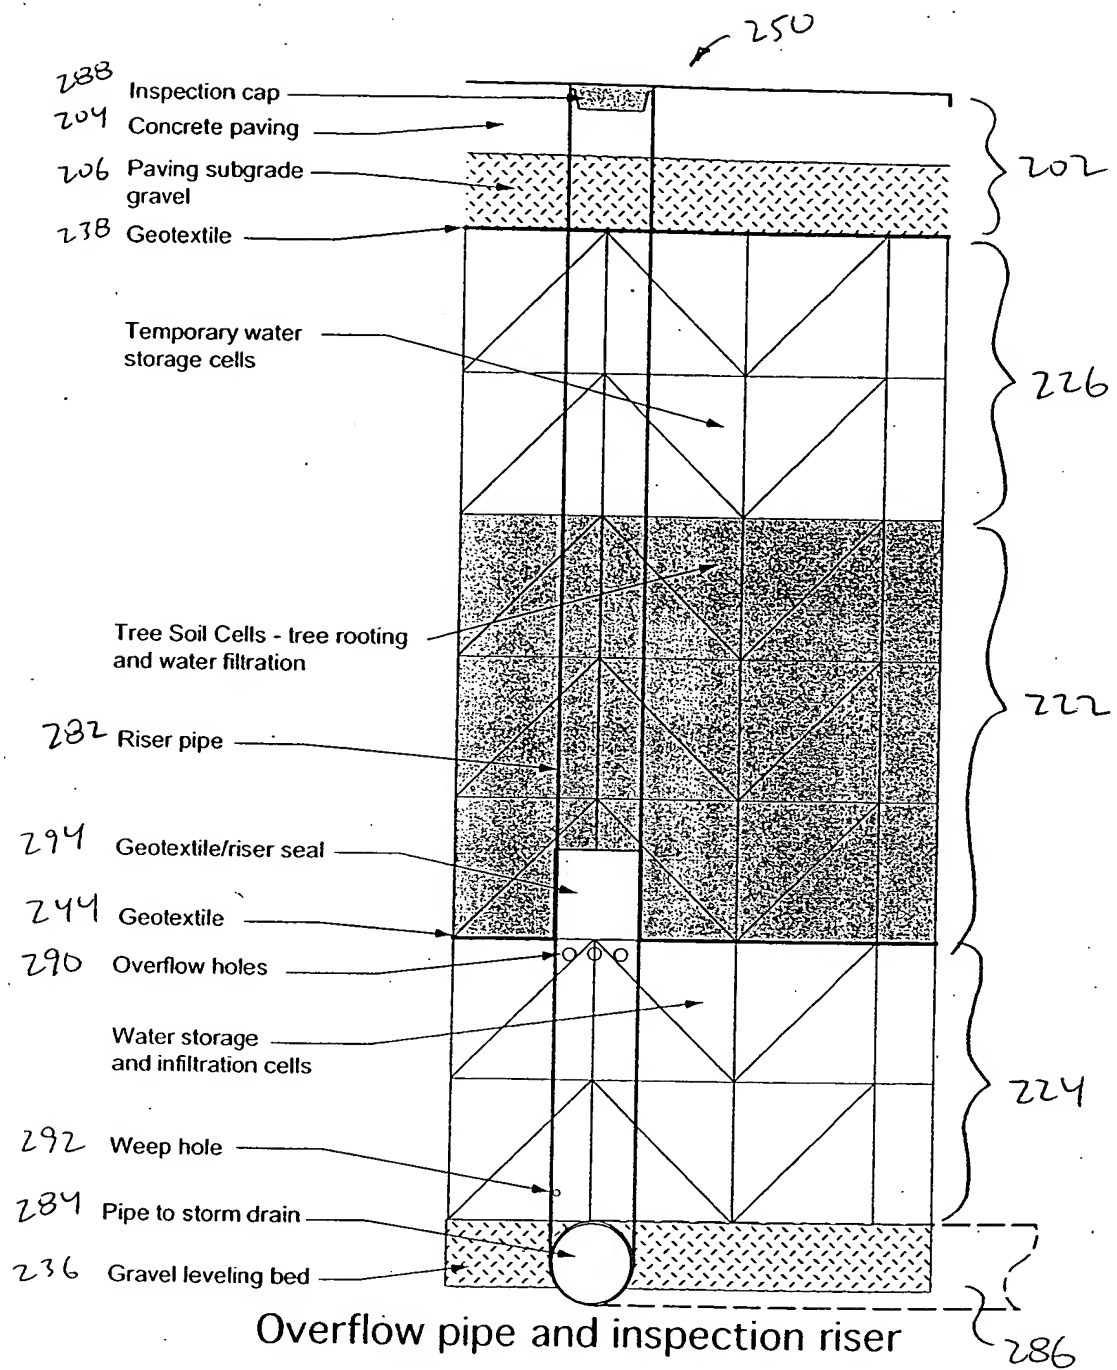

Scale 1-1/5" = 1'-0"

Copyright 2004  
James Urban/Deeproot Partners

Figure 12

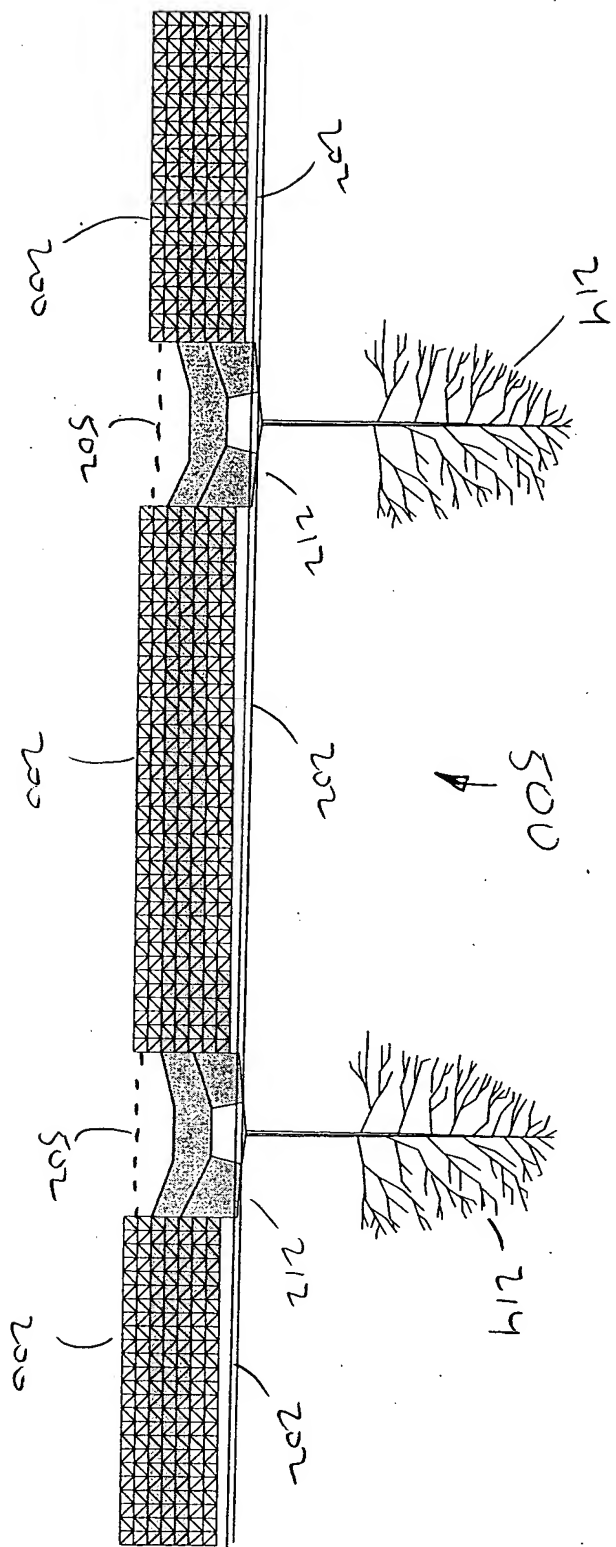
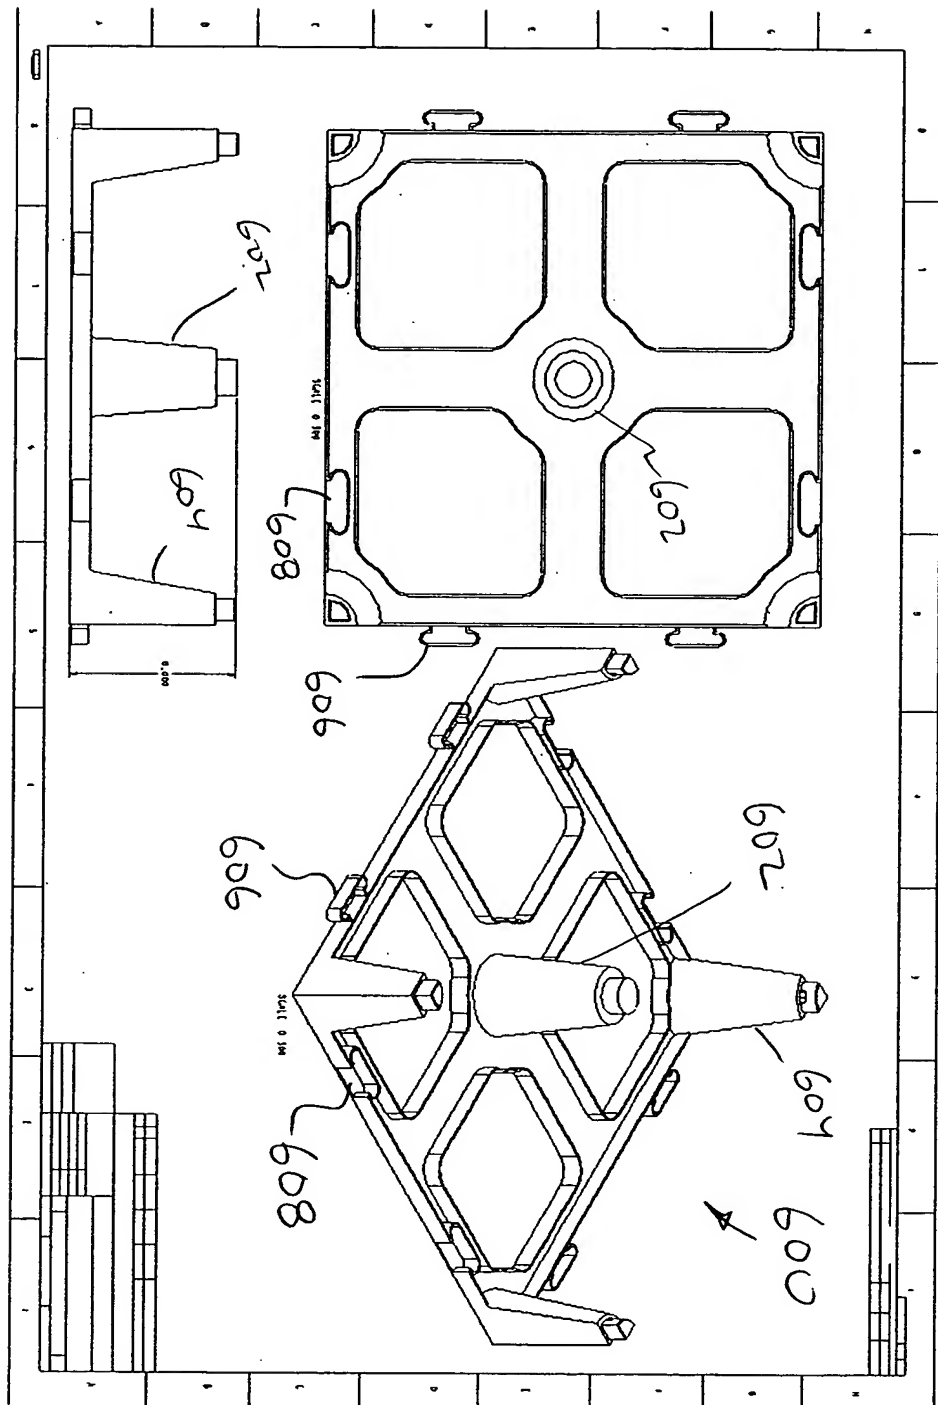


Figure 13

Figure 14







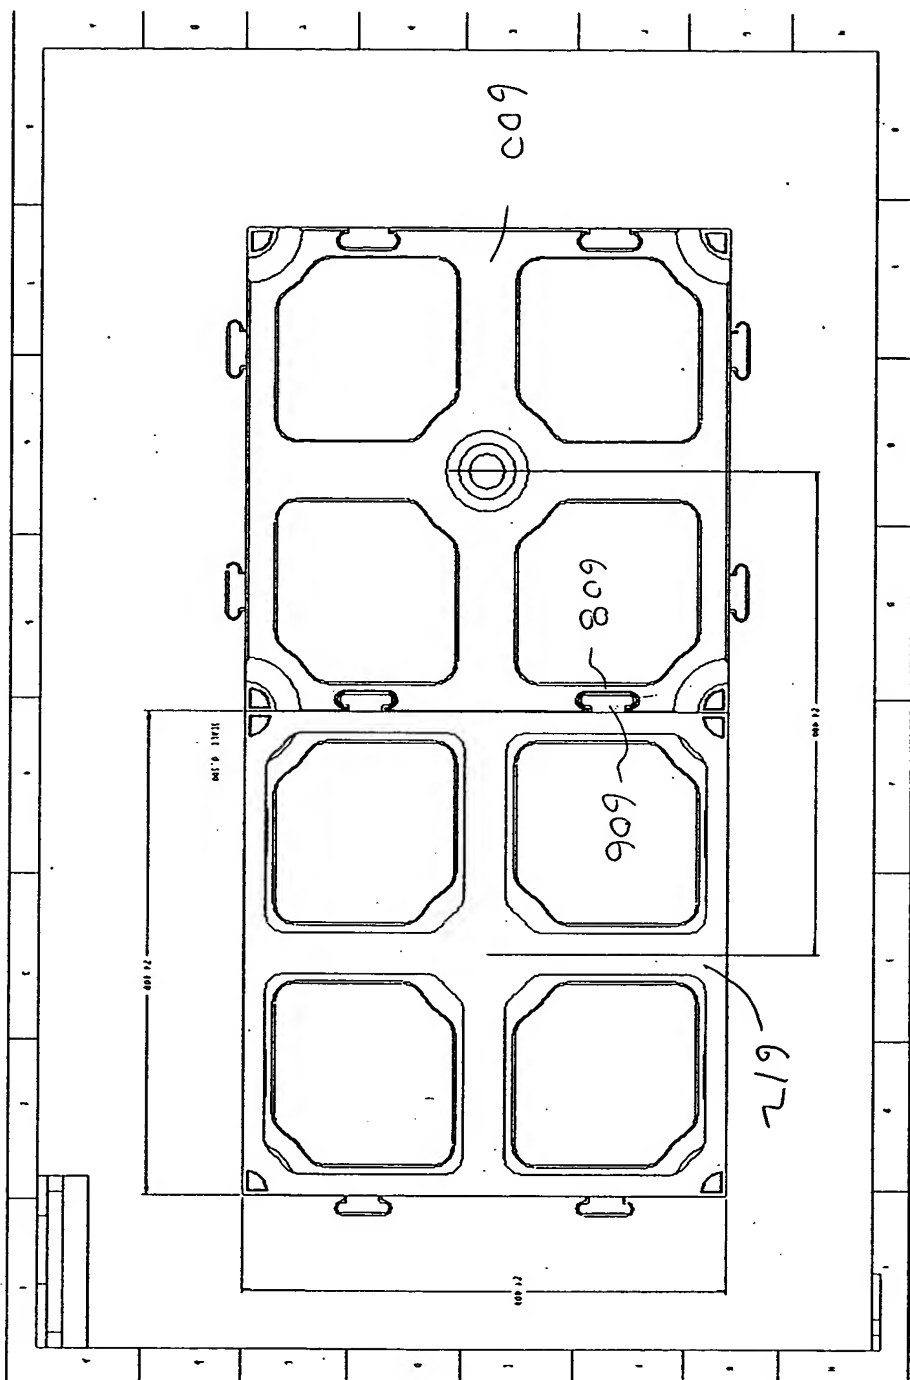


Figure 16